RELOCATE BURNABY NORTH SECONDARY OFFICES TO CANADA WAY EDUCATION CENTRE

- ALL EXISTING FURNITURE TO BE RELOCATED TO RIVERWAY WEST (4340 CARSON STREET)
- RELOCATE COMPUTERS IN ROOMS 2 & 5 TO RIVERWAY WEST

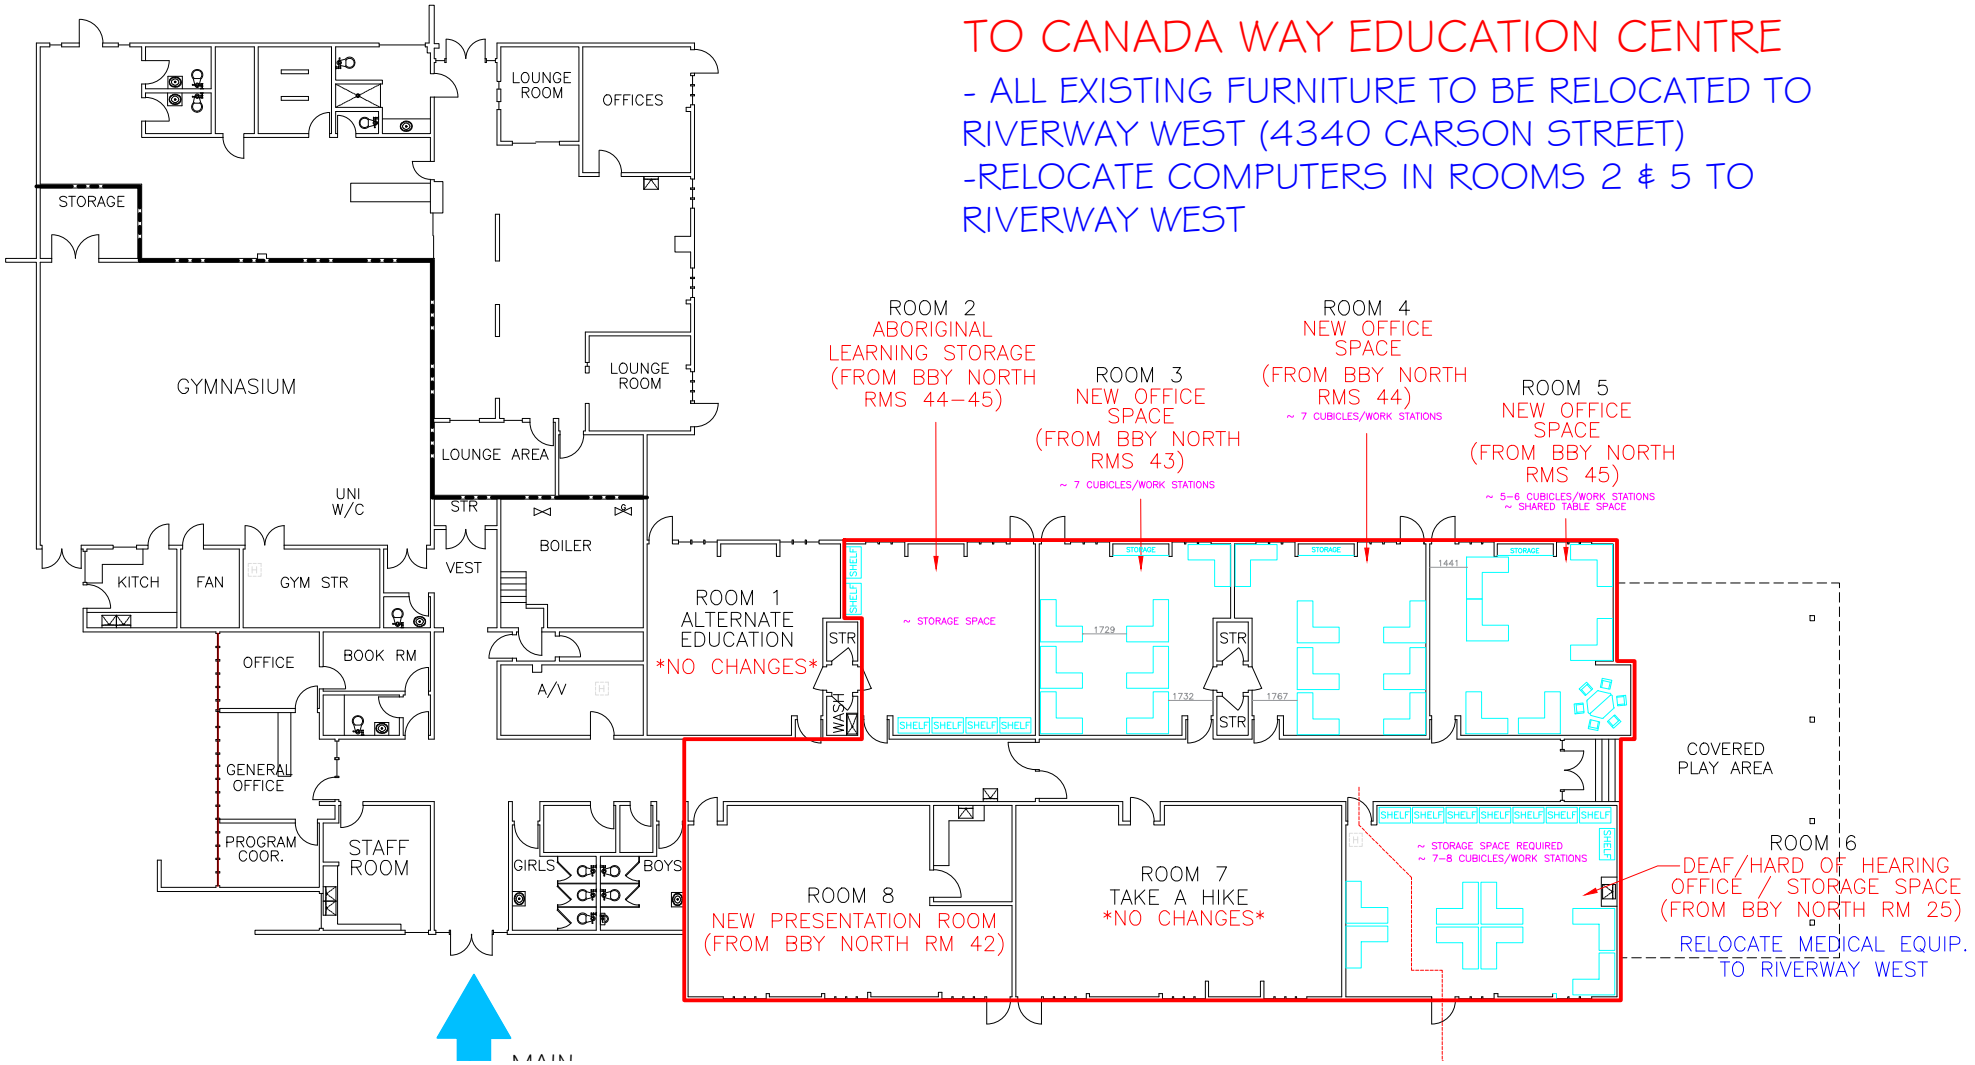

1 MAIN FLOOR
1:250

CANADA WAY ED. CENTRE 5310 WOODSWORTH STREET	
FACILITIES - RECORD DRAWING	
OCTOBER 2018	
BOARD OF EDUCATION BURNABY SCHOOL DISTRICT 41	A 2.1